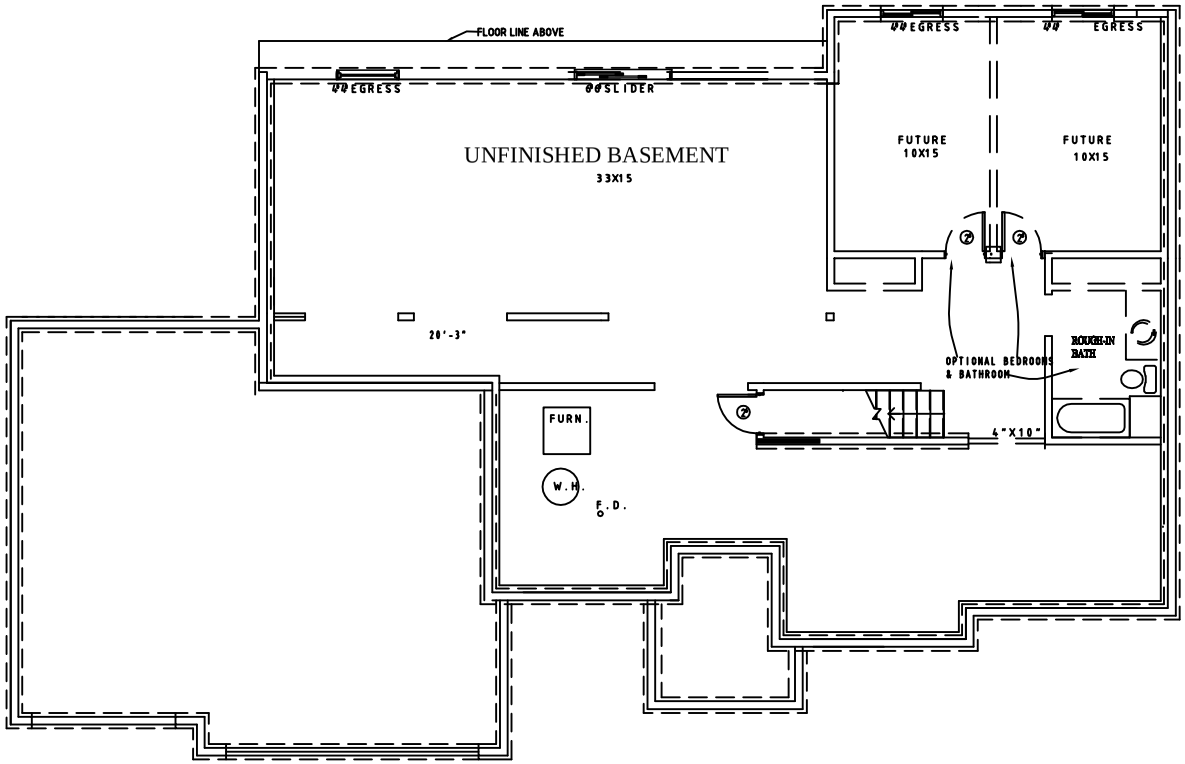

EVERY EFFORT HAS BEEN MADE TO INSURE THE ACCURACY OF THESE DRAWINGS BY GEORGEN HOMES, HOWEVER: THE CONTRACTOR SHALL CHECK & VERIFY ALL DIMENSIONS PRIOR TO CONSTRUCTION.

ALL IDEAS, DESIGNS, ARRANGEMENTS, DRAWINGS & PLANS SET FORTH ON THIS SHEET ARE THE ORIGINAL WORK PRODUCT OF, OWNED BY, AND ARE THE PROPERTY OF GEORGEN HOMES.

GEORGEN HOMES

CONTENTS
Foundation Plan
1990 Rancher

DRAWN BY: RH
DATE: 07/2005
SCALE: AS NOTED
JOB NO: 1990 Rancher
SHEET 2 OF 5 SHEETS